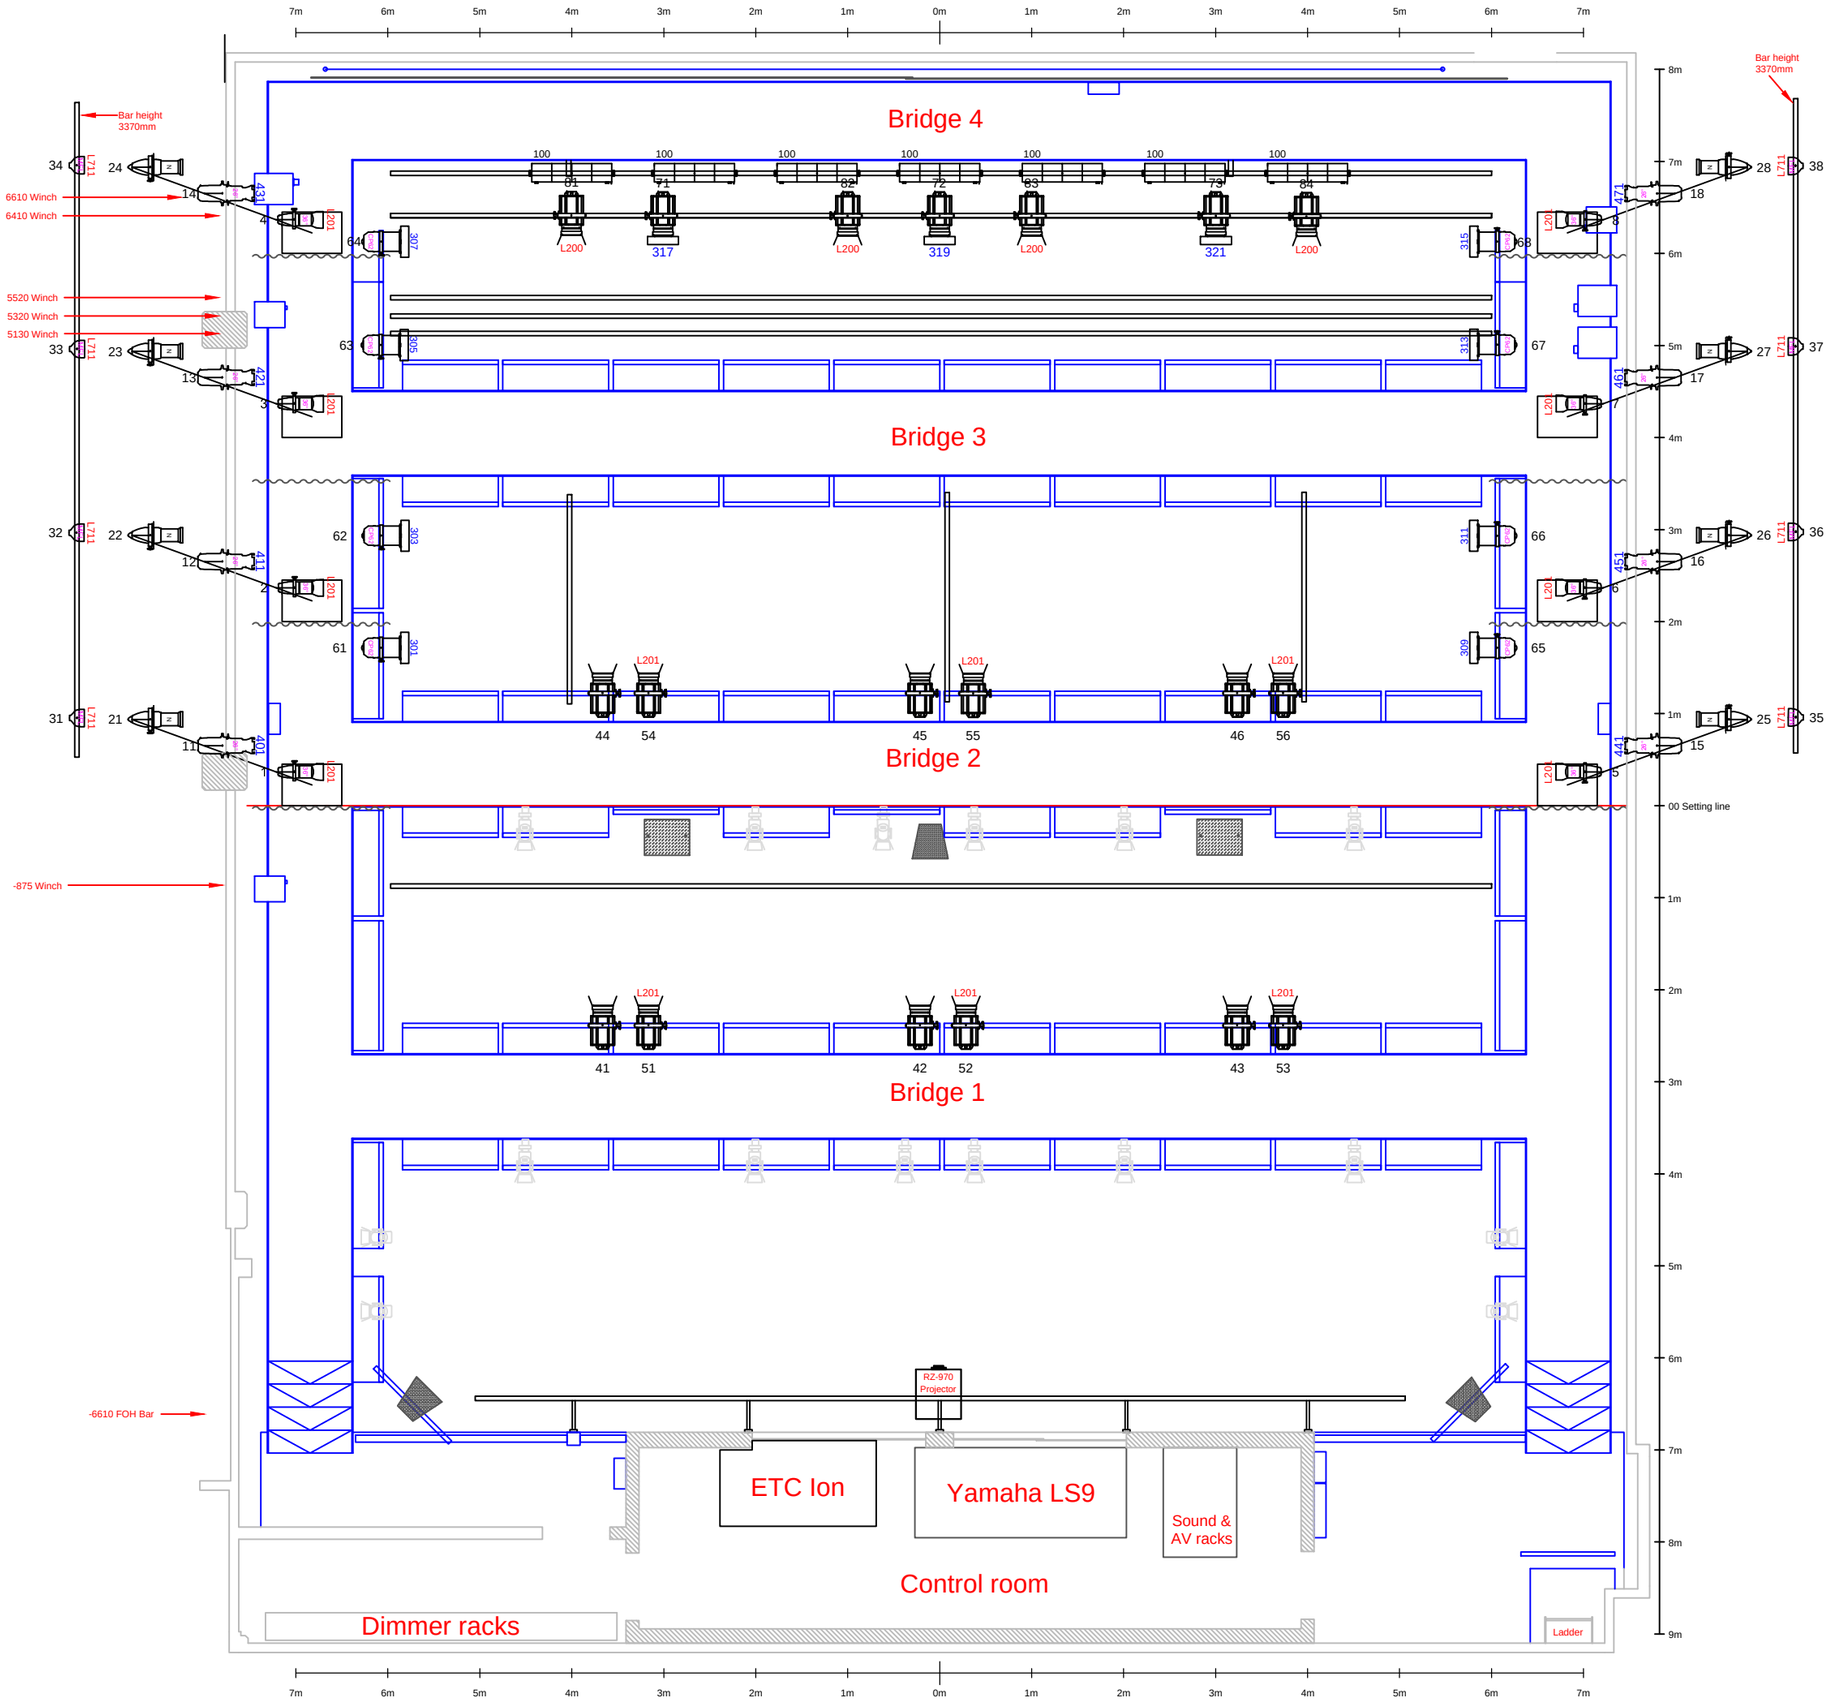

LILIAN BAYLIS STUDIO

Unit	Stock	Used	Remain
PAR 64 *MFL as default*	20	8	12
SOURCE 4 PAR *MFL as default*	16	8	8
RJ 310 1.2K F	24	19	5
SELECON ARENA 2.5k F	6	0	6
SELECON RAMA 1.2K F	20	0	20
SL 15-32° ZOOM	8	8	0
SOURCE 4 19°	6	0	6
SOURCE 4 26°	12	0	12
SOURCE 4 36°	12	0	12
SOURCE 4 50°	14	0	14
SOURCE 4 Junior 36°	9	8	1
DMX SOURCE 4 Lustr LED 26°	8	8	0
CODA 4	7	7	0
DMX Wybron 7.5" CXI colour changers	11	11	0

* Please note that stock count can fluctuate due to breakages, loans etc. Be sure to put all required units on plan *

BOOMS

Measurement is in millimetres and to centre of lens

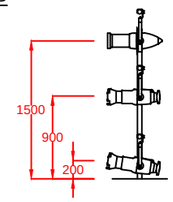

Lilian Baylis Studio at Sadler's Wells
Rosebery Avenue, London EC1R 4TN

Drawn by
A Hateley, 2015
Amended by
P Maxey, 2018